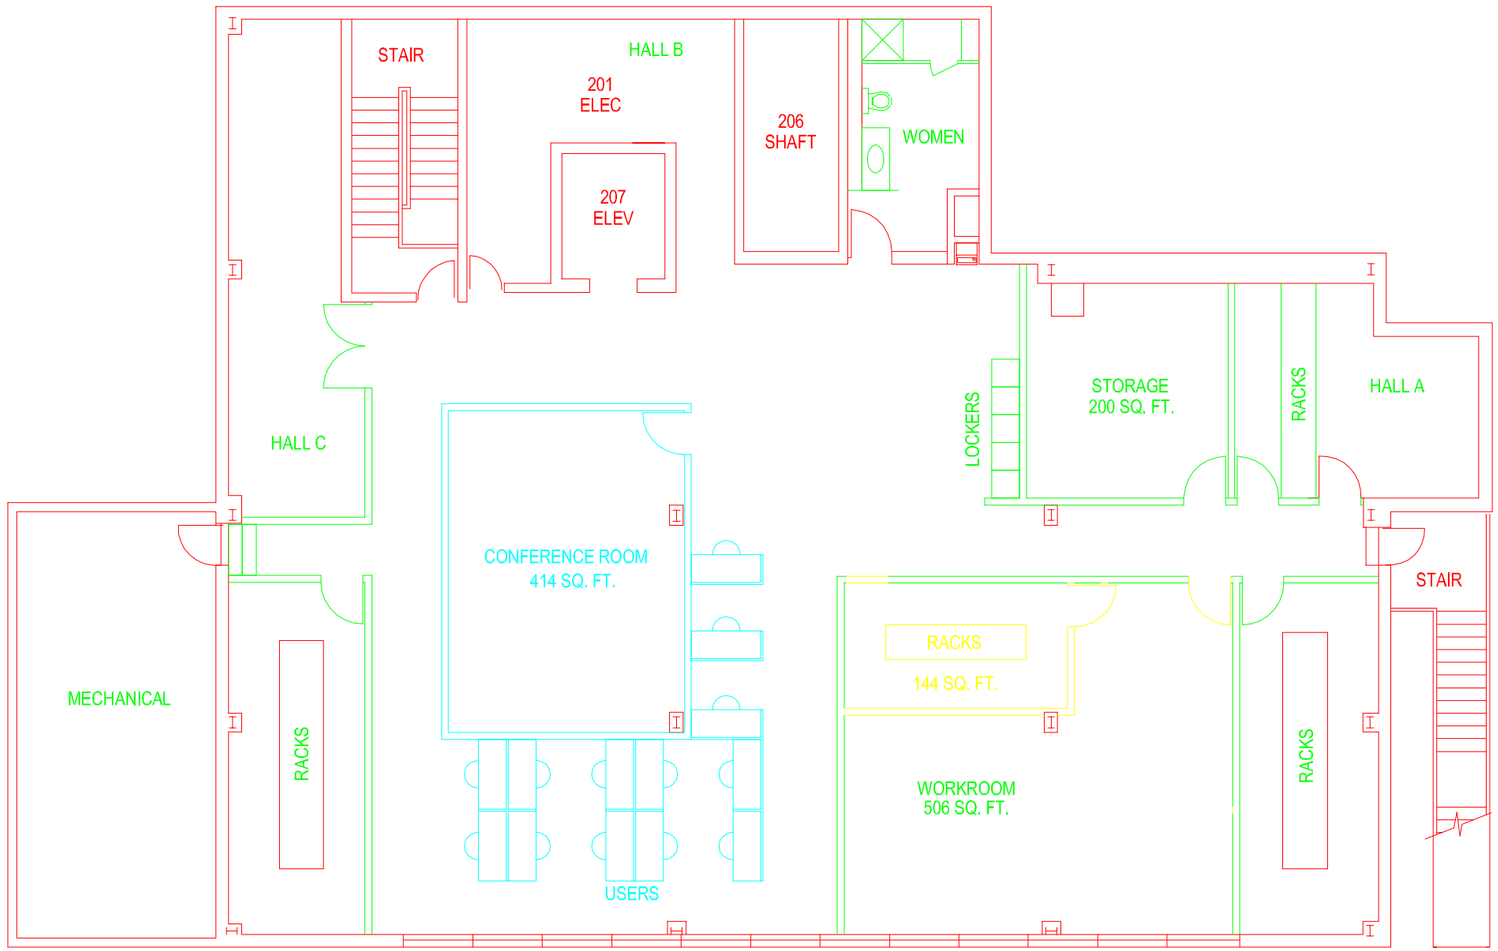

NOT FOR CONSTRUCTION

BUILDING 97
COUNTING HOUSE
RENOVATIONS

REV	ZONE	DESCRIPTION	APPR	DATE

REVISIONS

JEFFERSON LAB		ARCHITECT / ENGINEER	
USER CHECKED	DATE	DESIGNER C. SNETTER	DATE 11FEB11
ESH&Q CHECKED		DRAWN J. WILLOUGHBY	11FEB11
SME CHECKED		CHECKED	
FLM APPROVED		APPROVED	

United States Department of Energy — Newport News, VA

Jefferson Lab
Thomas Jefferson National Accelerator Facility

OPTION 2-2

SCALE	DRAWING NUMBER	SHEET	REV
3/16"=1'0"	XXXXX-XXX-XX-XXX	A5	0